2045 Lewis
1342 SQ FT

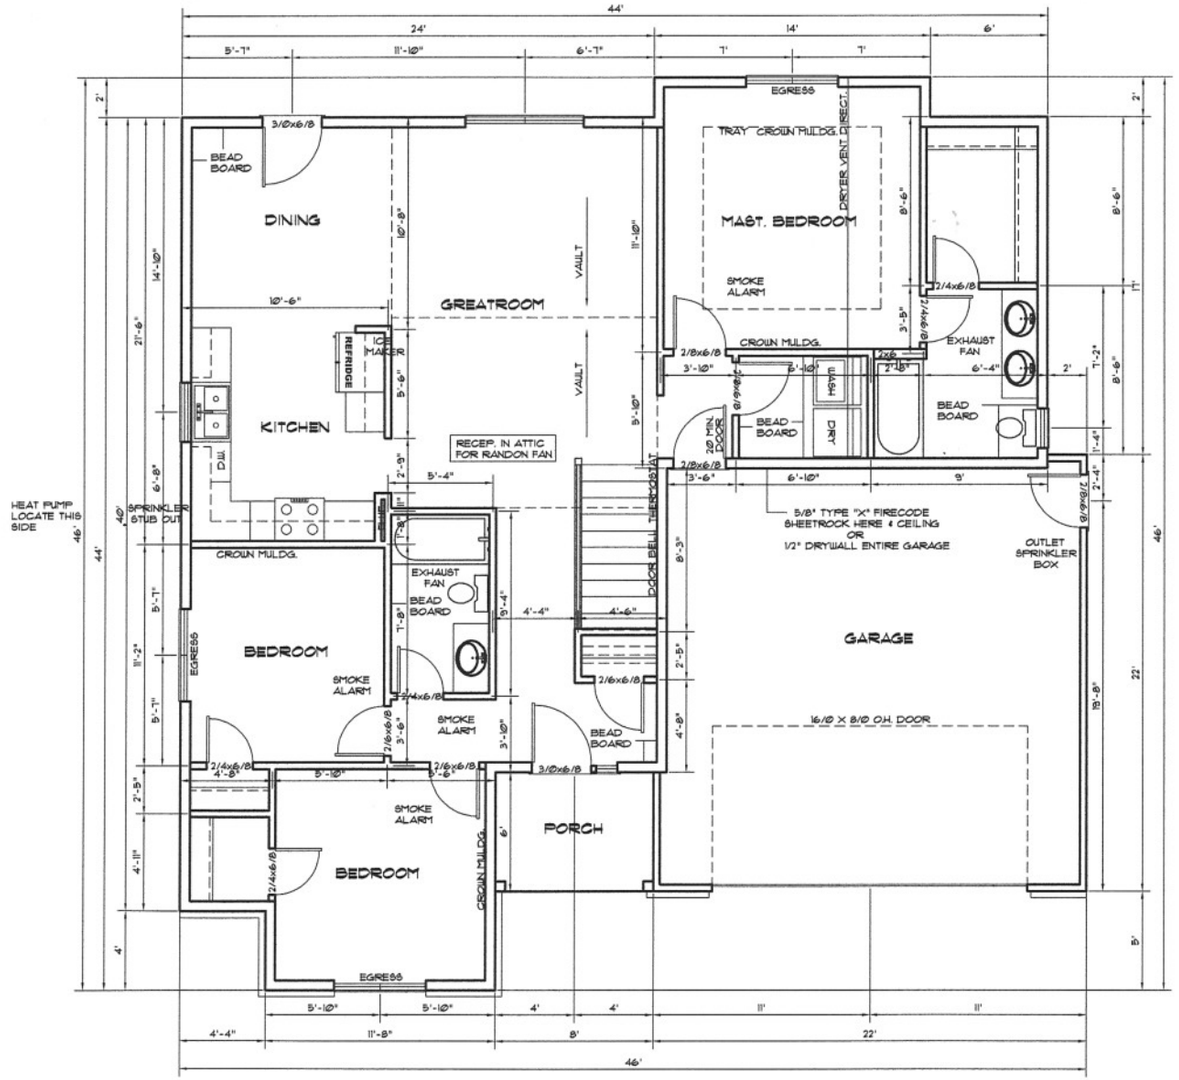

FLOOR PLAN
1342 SQ. FT. SCALE: 1/4" = 1'-0"

FOR CONSTRUCTION

DATE:
DRAWN BY: C. MEISTER
REVISED:

THESE DRAWINGS ARE THE PROPERTY OF MEAD LUMBER GRAND ISLAND CONSTRUCTION SHALL NOT BE UNDERTAKEN WITHOUT A CONSTRUCTION PROFESSIONAL MEAD LUMBER IS NOT LIABLE FOR STRUCTURAL BOUNDARIES

DESIGNED EXPRESSLY FOR:
2045 LEWIS
CONTRACTOR

Mead Lumber
329 NORTH ELM
GRAND ISLAND, NE. 68801
PHONE: (308) 384-1669
FAX: (308) 384-1669

SHEET